

**STATE OF INDIANA ~ COUNTY OF MONROE**

**MONUMENT DESCRIPTION & REMARKS:** 5/8" R/B W/POTTER CAP 6" ABOVE GRADE  
MARKING THE NW CORNER OF THE SE QUARTER OF SECTION 6

### RECOVERY TIE DRAWING

HOUSE W/  
LIMESTONE  
SIDING

12' WIDE  
GRAVEL DRIVE

F 17' A B C D E G

A. 5/8" R/B W/POTTER CAP 6" A.G.  
B. MAGNAIL & SHINER SET ON S. SIDE IN  
12" WOOD POST 6" A.G. EAST, DIST. 2.55'  
C. MAGNAIL & SHINER ON S. SIDE OF 28"  
TULIP POPLAR. N 25°E, DIST. 29.55'  
D. MAGNAIL & SHINER ON S. SIDE OF 26"  
TULIP POPLAR. N 3°E, DIST. 37.7'  
E. MAGNAIL & SHINER ON NW SIDE OF 16"  
TULIP POPLAR. S 40°E, DIST. 22.65'  
F. 12' WIDE GRAVEL DRIVE. WEST, DIST. 17'  
G. NE CORNER OF HOUSE W/LIMESTONE SIDING  
S 60°W, DIST. 86.4'

AT CORNER

N  
N.T.S.

#279

**TITLE**

**DRAFT #:** 124

**MONUMENT RECORD**  
**State of Indiana - County of Monroe**

**Section: 06**

**Township: 8 North**

**Range: 1 West**

**Corner ID: Per C-03**


**Monument Description & Remarks:** Found 5/8" Rebar with yellow cap stamped "KB Potter RLS S0487," at center of section. Rebar measured 0.55' out of ground; fence line running to the east (point E).

**References on file in the County Surveyor's Office:** Survey by Bledsoe Tapp & Riggert, recorded in Book 5, Page 34, in the County Recorder's Office.

**RECOVERY TIE DRAWING**

Field Book 98-02 Page No. 02

USGS Bloomington Quad

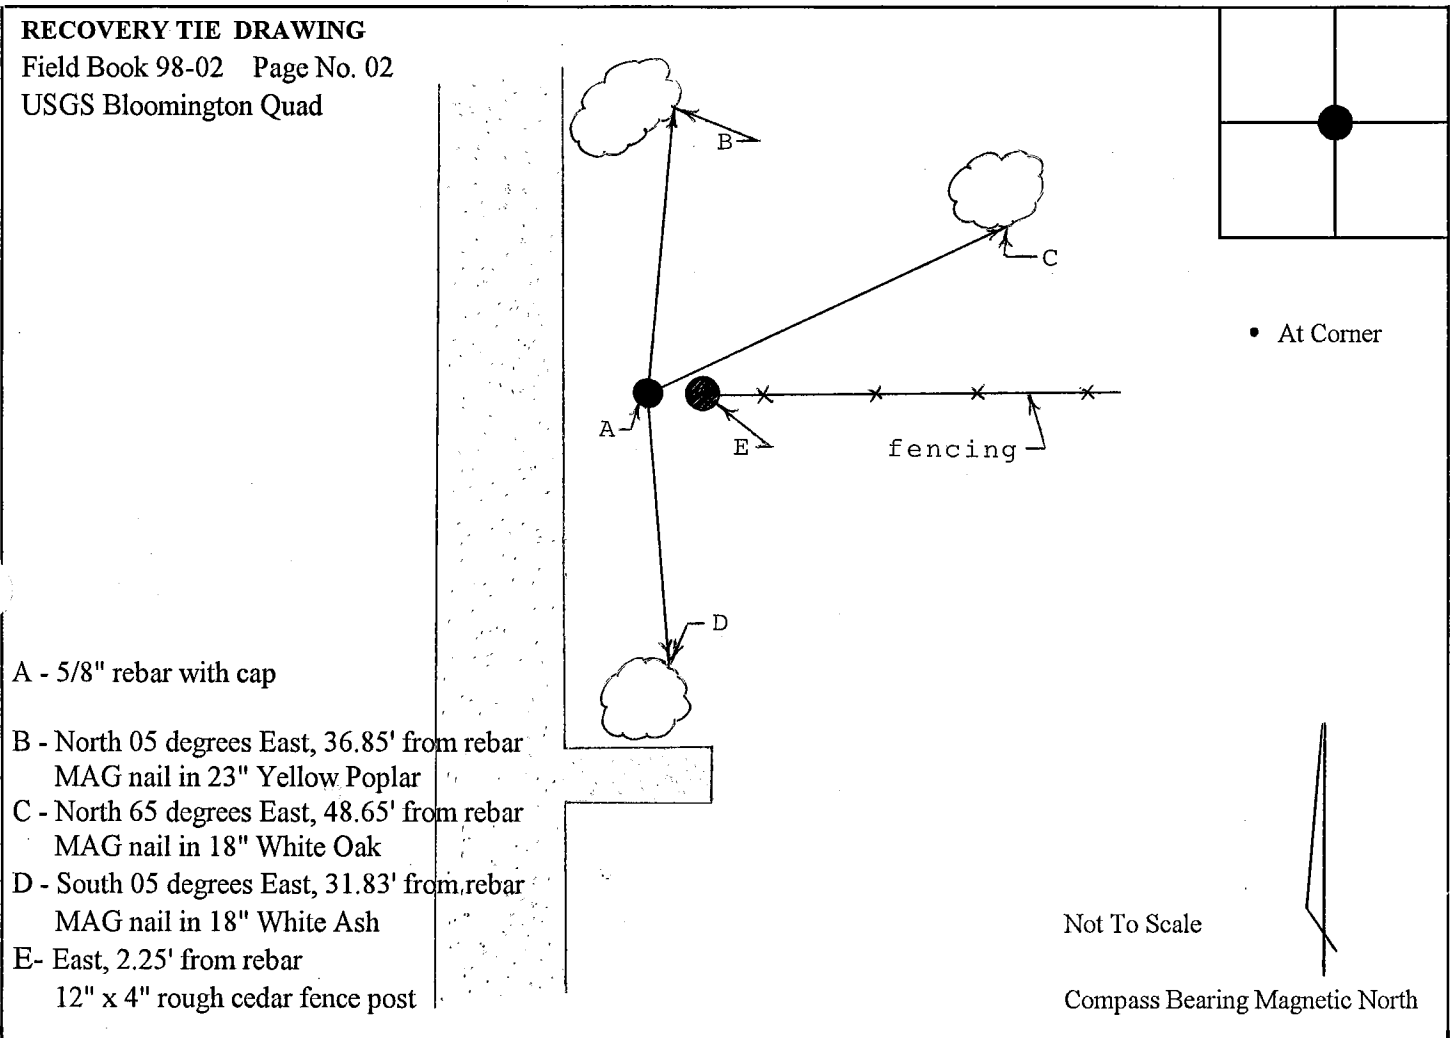

I, Kevin P. Enright, Monroe County Surveyor, hereby certify that this document was prepared under my direction in accordance with the provisions of Section 36-2-12-11 of the Indiana Code; and the above data is given under my hand and seal this 29th day of April, 1998.

*Kevin P. Enright*



Administered by: Surveyor Review Board

November 18, 1999